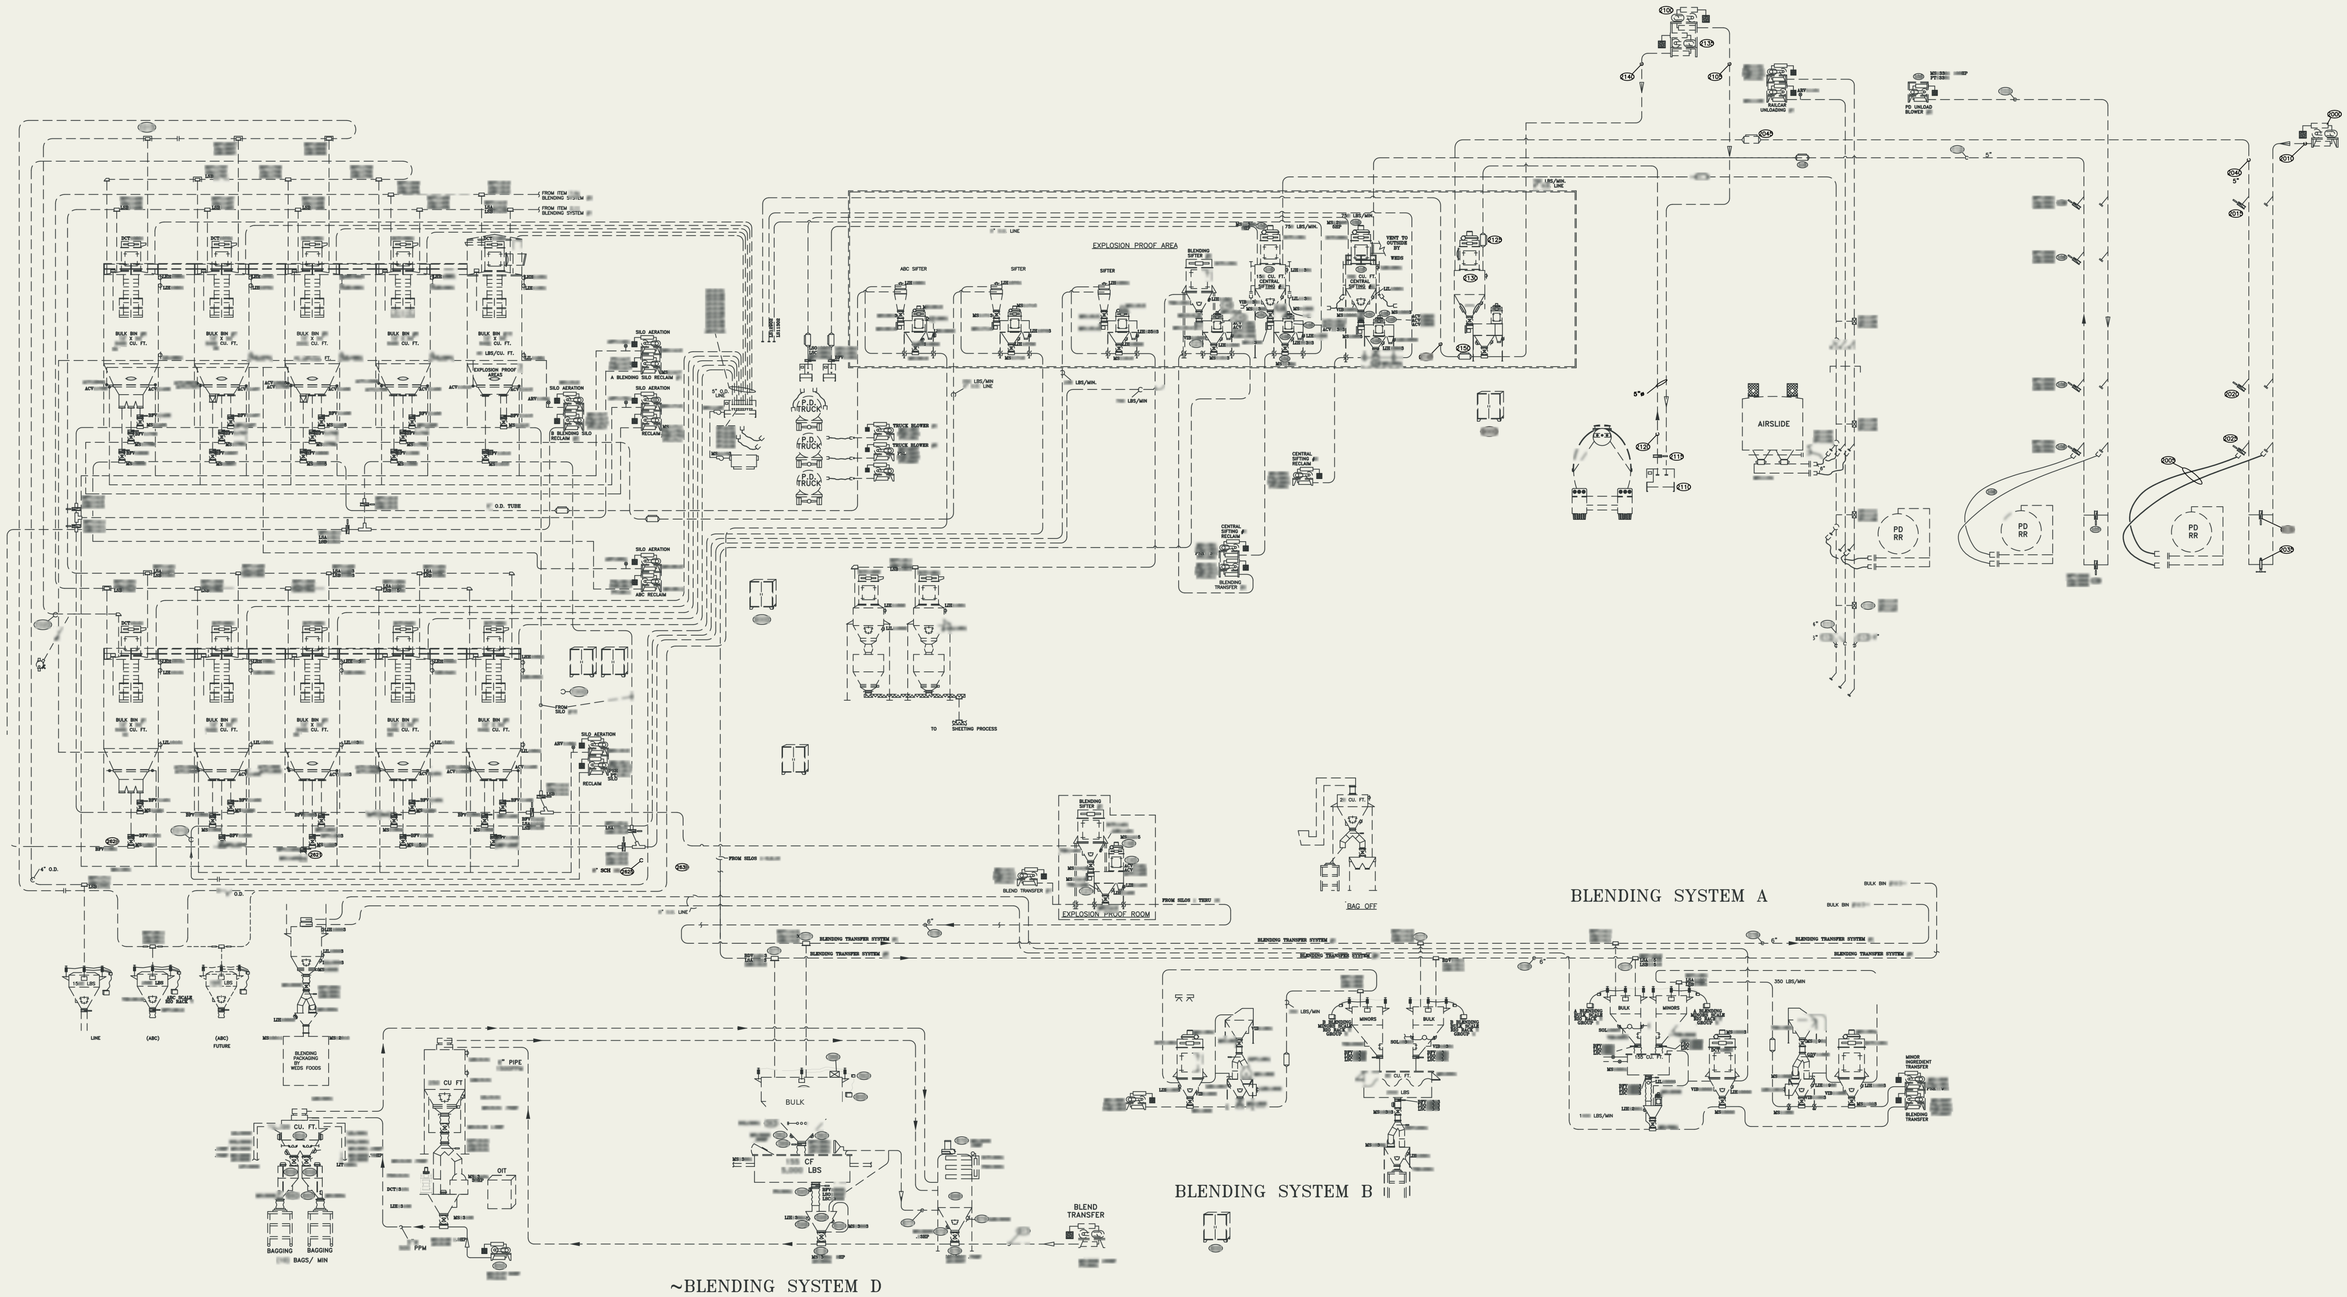

EXPLOSION PROOF AREA
FROM ITEM BLENDING SYSTEM
FROM ITEM BLENDING SYSTEM
BULK BIN 2 CU. FT.
LBS/CU. FT.
EXPLOSION PROOF AREA
SILO AERATION
A BLENDING SILO RECLAIM
B BLENDING SILO RECLAIM
ABC RECLAIM
O.D. TUBE
FROM SILO
RECLAIM
4" O.D.
LINE
(ABC)
FUTURE
BLENDING PACKAGING BY MEIS FOODS
CU. FT.
BAGGING
BAGS/ MIN
4" PIPE
CU FT
DIT
PPM
ABC SIFTER
SIFTER
BLENDING SIFTER
LBS/MIN LINE
LBS/MIN.
TRUCK BLOWER
P.D. TRUCK
CENTRAL SIFTING & RECLAIM
BLENDING TRANSFER
TO SCH SHEETING PROCESS
BAGGER UNLOADING
PD UNLOAD BLOWER
AIRSLIDE
PD RR
BLEND TRANSFER
BULK
CF
LBS
BLENDING SIFTER
EXPLOSION PROOF ROOM
BAG OFF
BLENDING TRANSFER SYSTEM
BULK BIN
BLENDING SYSTEM A
BLENDING SYSTEM B
MINORS
350 LBS/MIN
MINOR INGREDIENT TRANSFER
~BLENDING SYSTEM D